



NETWORK RAIL LAND

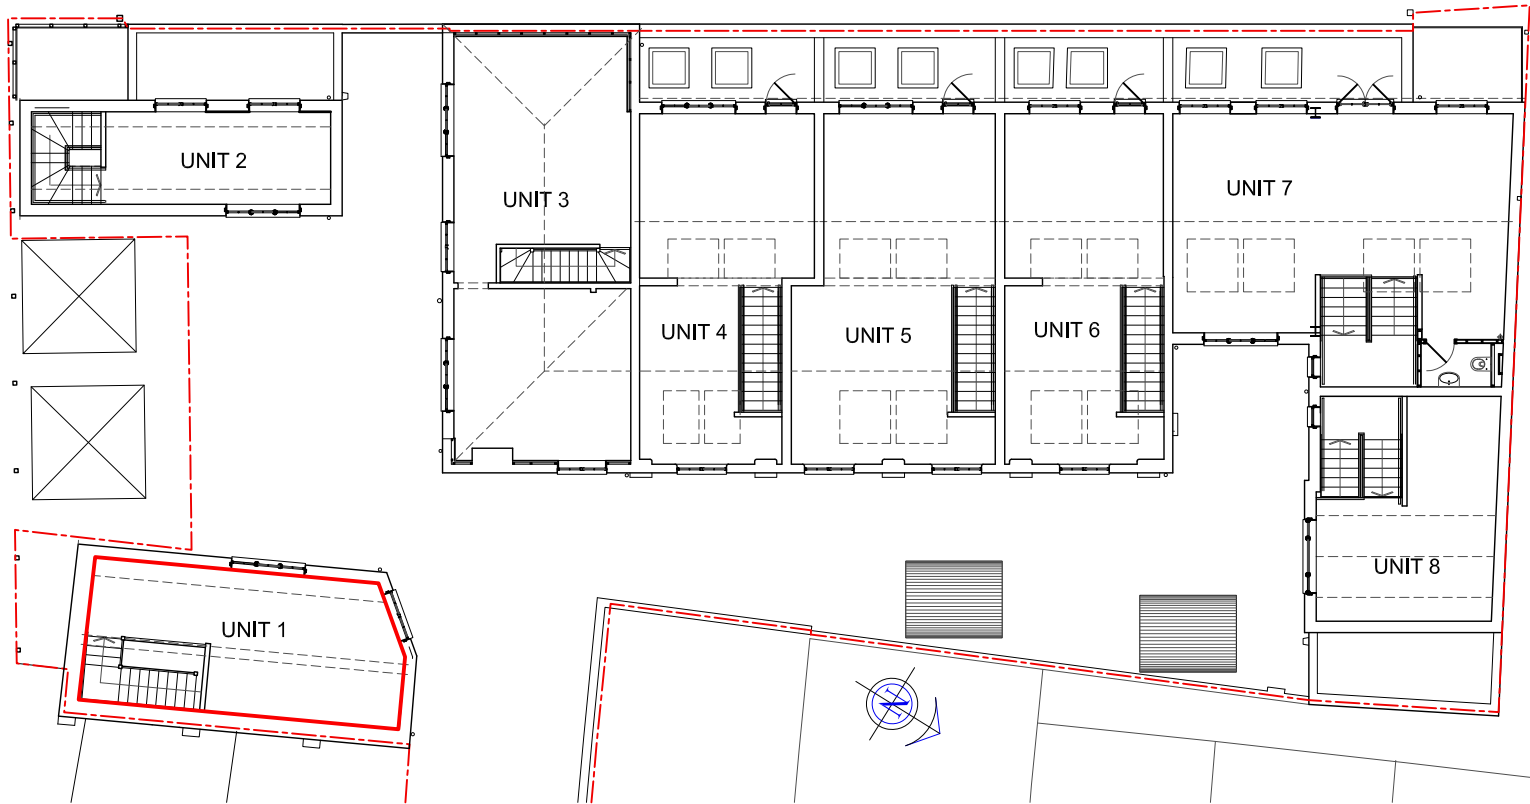

FIRST FLOOR PLAN

NETWORK RAIL LAND

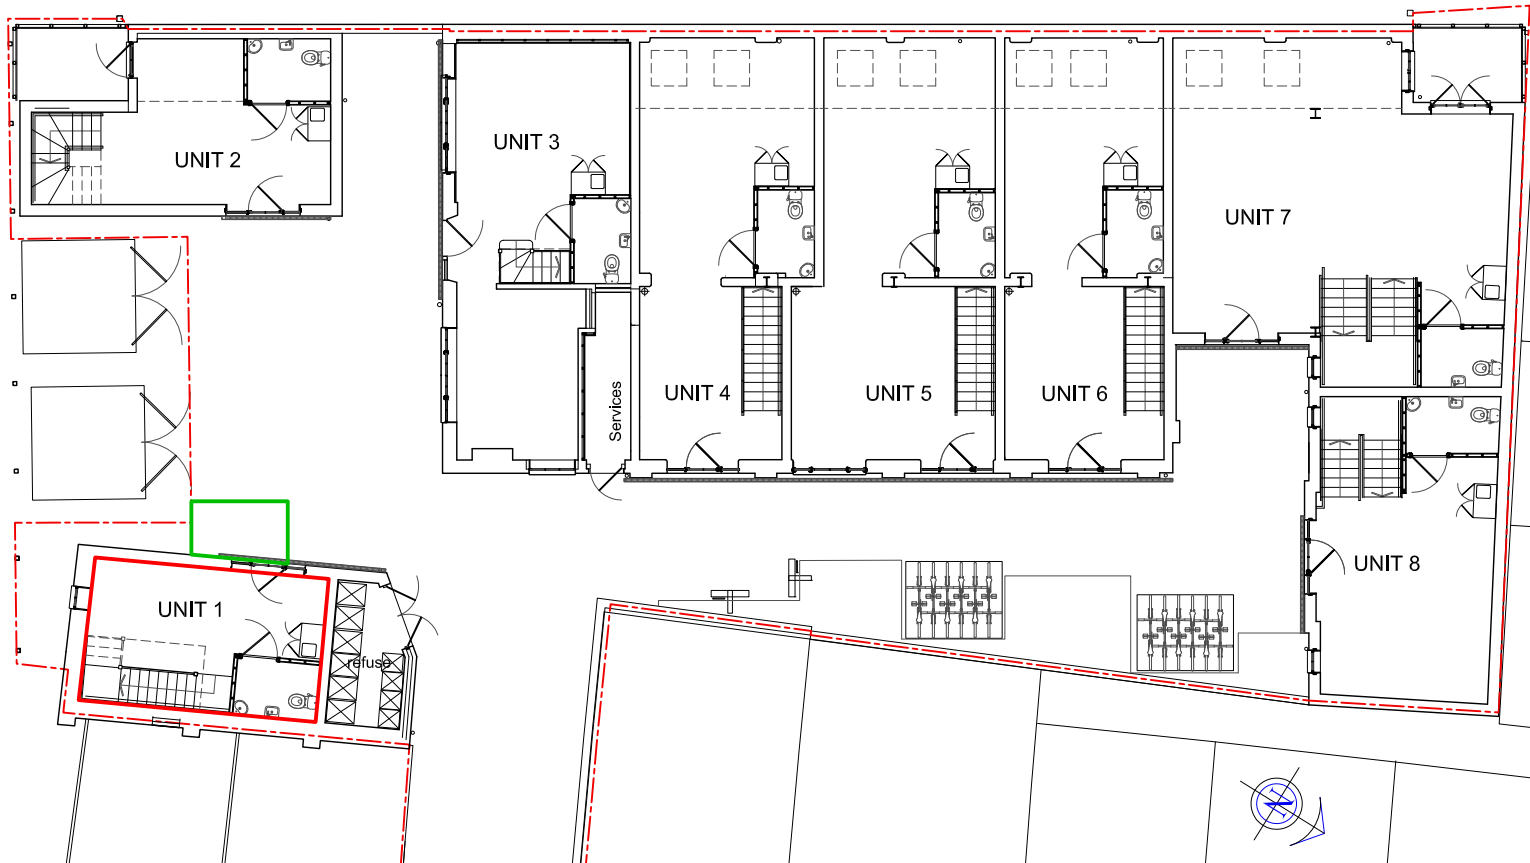

GROUND FLOOR PLAN scale 1:200

0 1 2 3 4 5 6 7 8 9 metres